
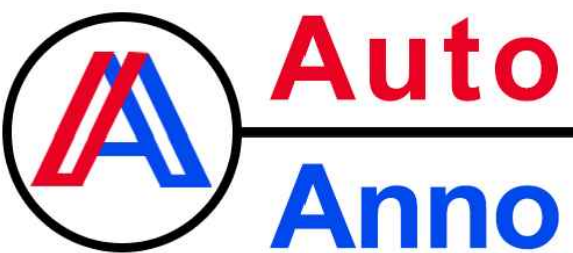


PAVING CONSTRUCTION NOTES

- 1 INSTALL PAVING PER GEOTECHNICAL REPORT PREPARED BY OTHERS.
- 2 INSTALL 6" VERTICAL CURB PER MSD XXX.
- 9 ADJUST MANHOLE RIM ELEVATION PER MSD XXX.
- 12 INSTALL 6" SIDEWALK PER MSD XXX.

SEWER CONSTRUCTION NOTES

- 1 INSTALL PVC SEWER MAIN PER MSD XXX, LENGTH, SLOPE AND SIZE AS NOTED.
- 3 INSTALL 5' I.D. MANHOLE PER MSD XXX, FRAME AND COVER PER MSD XXX.

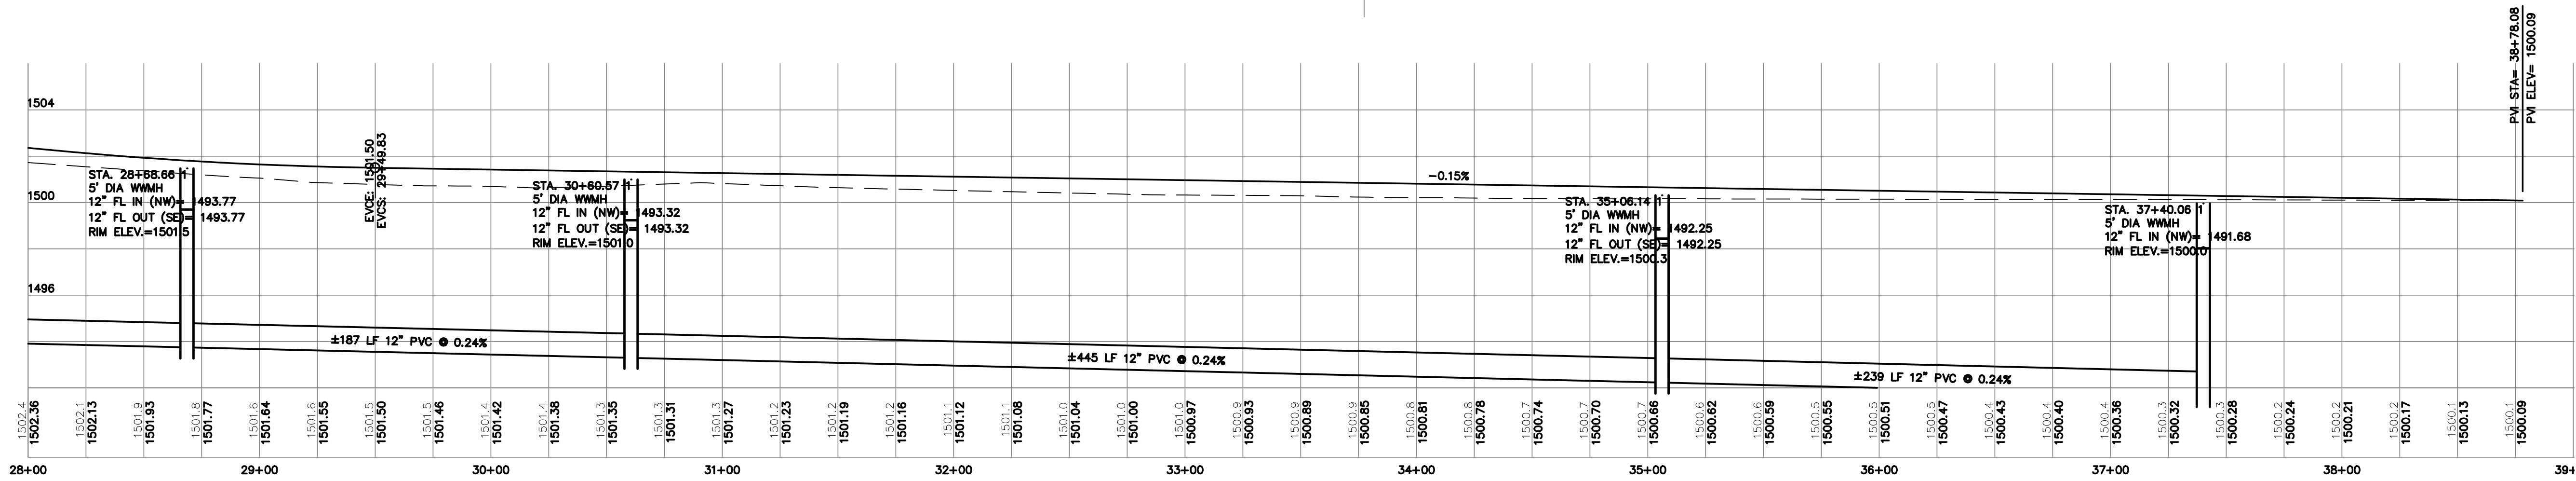

DRAWN:	
DESIGN:	
CHECK:	
QA/QC:	